2009 Renaissance

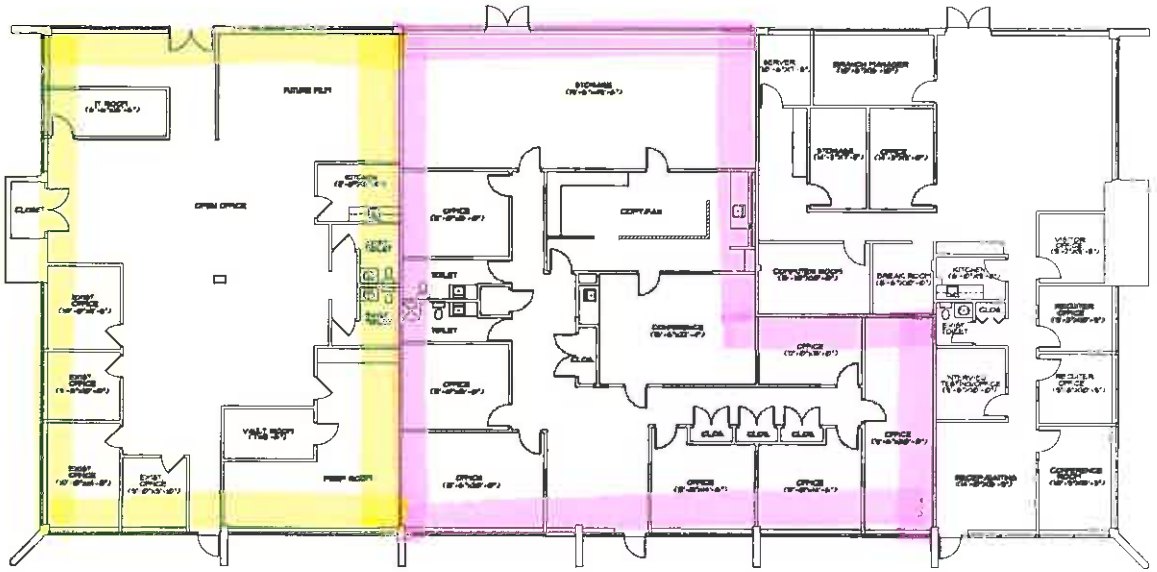

1 First Floor Plan
1/8" = 1'-0"

Suite 100
3,660 SF

Suite 200
4341 SF

8,001 SF

REVISIONS BY

SPEARMAN ASSOCIATES LTD.
2710 Mt. Carmel Avenue (215) 886-6713
Glenside PA 19038-4610 (FAX-215-886-5161)

RENAISSANCE BUILDING 9
2009 RENAISSANCE BLVD
KING OF PRUSSIA, PA

DRAWN: MJ
CHECKED: AS
DATE: 30 JULY 2001
SCALE: AS NOTED
JOB NO.
SHEET
BLDG 9
OF 1 SHEETS
FIRST FLOOR PLAN